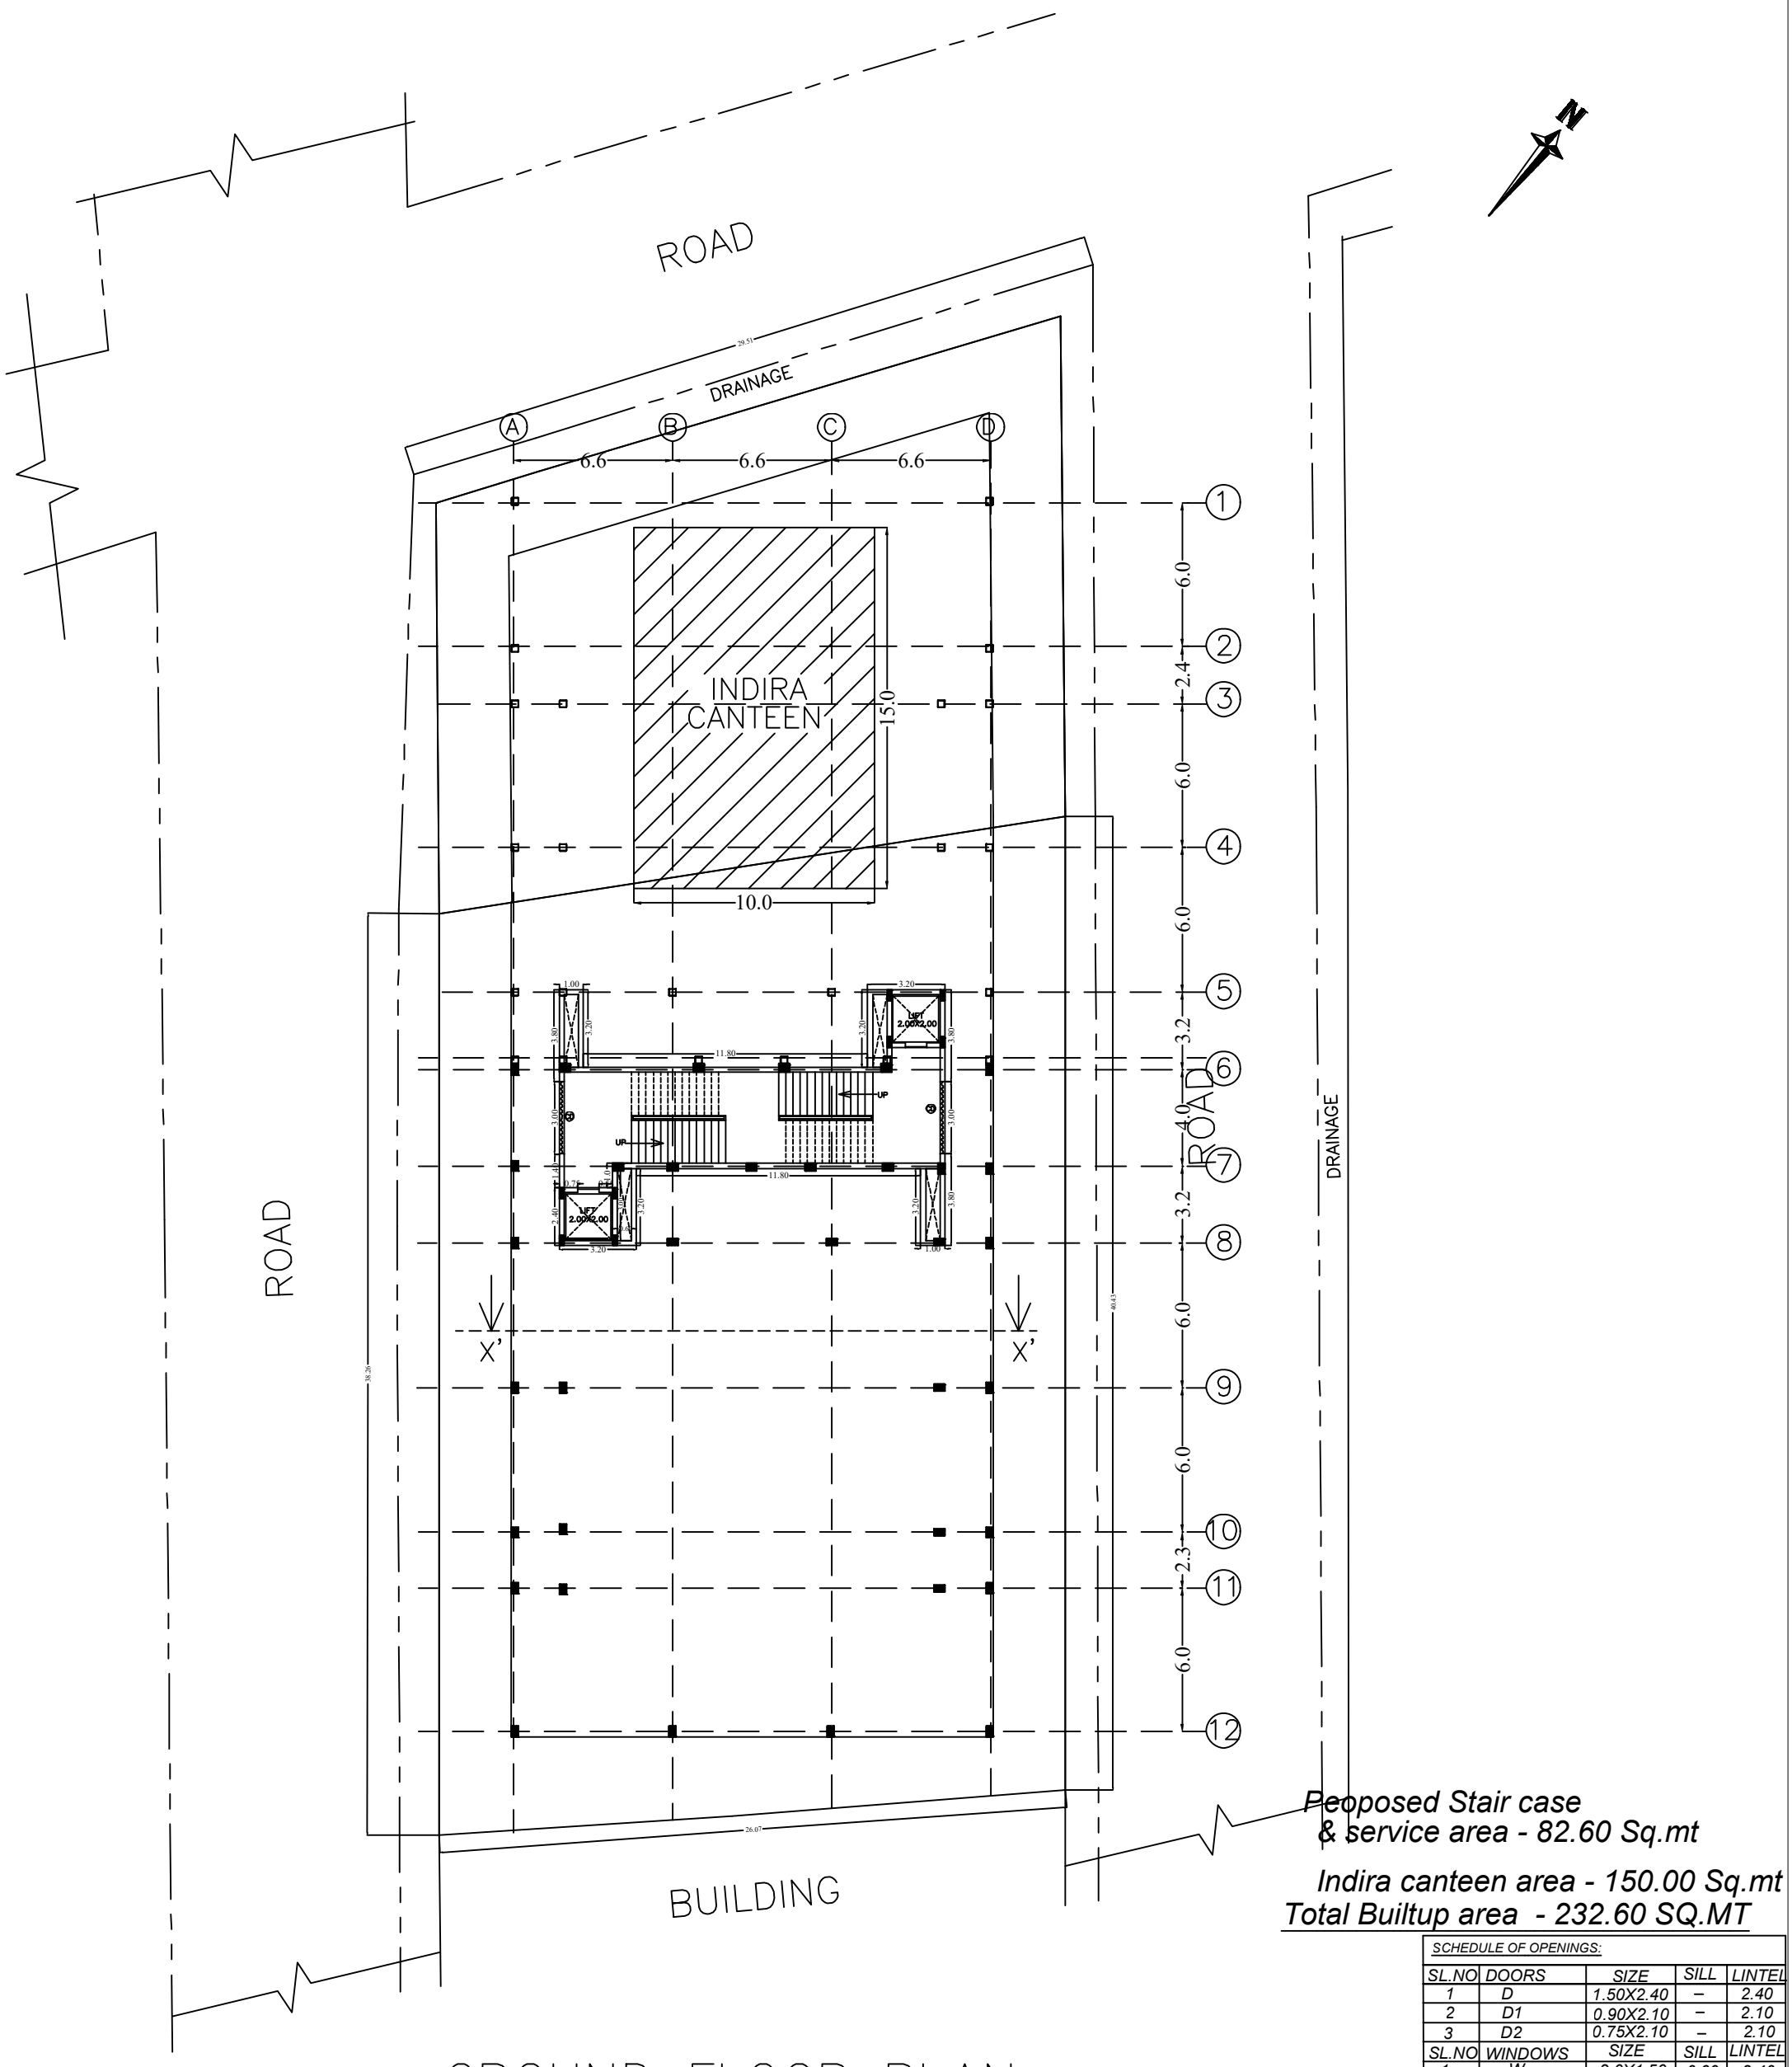

Peoposed Stair case
& service area - 82.60 Sq.mt

Indira canteen area - 150.00 Sq.mt

Total Builtup area - 232.60 SQ.MT

SCHEDULE OF OPENINGS:

SL.NO	DOORS	SIZE	SILL	LINTEL
1	D	1.50X2.40	–	2.40
2	D1	0.90X2.10	–	2.10
3	D2	0.75X2.10	–	2.10
SL.NO	WINDOWS	SIZE	SILL	LINTEL
1	W	2.0X1.50	0.60	2.40
SL.NO	VENTILATOR	SIZE	SILL	LINTEL
1	V	1.5X0.60	1.40	2.10
2	V1	0.90X0.60	1.40	2.10
3	V-B (Beam Bottom)	2.00X0.50	(ventilator Beam Bottom)	

GROUND FLOOR PLAN

CLIENT:

BDA

PROJECT:

PROPOSED GOVERNMENT GIRLS SCHOOL AT DOMLUR

DRAWING:

GROUND FLOOR PLAN

SCALE	DATE	DEALT	CHKD
N.T.S	11-04-25	MOUNIKA	K.C.N

NANDISH ASSOCIATES
ARCHITECTS AND ENGINEERING CONSULTANTS
NO 25, 12TH BLOCK, K. P. WEST
BANGALORE – 560 020

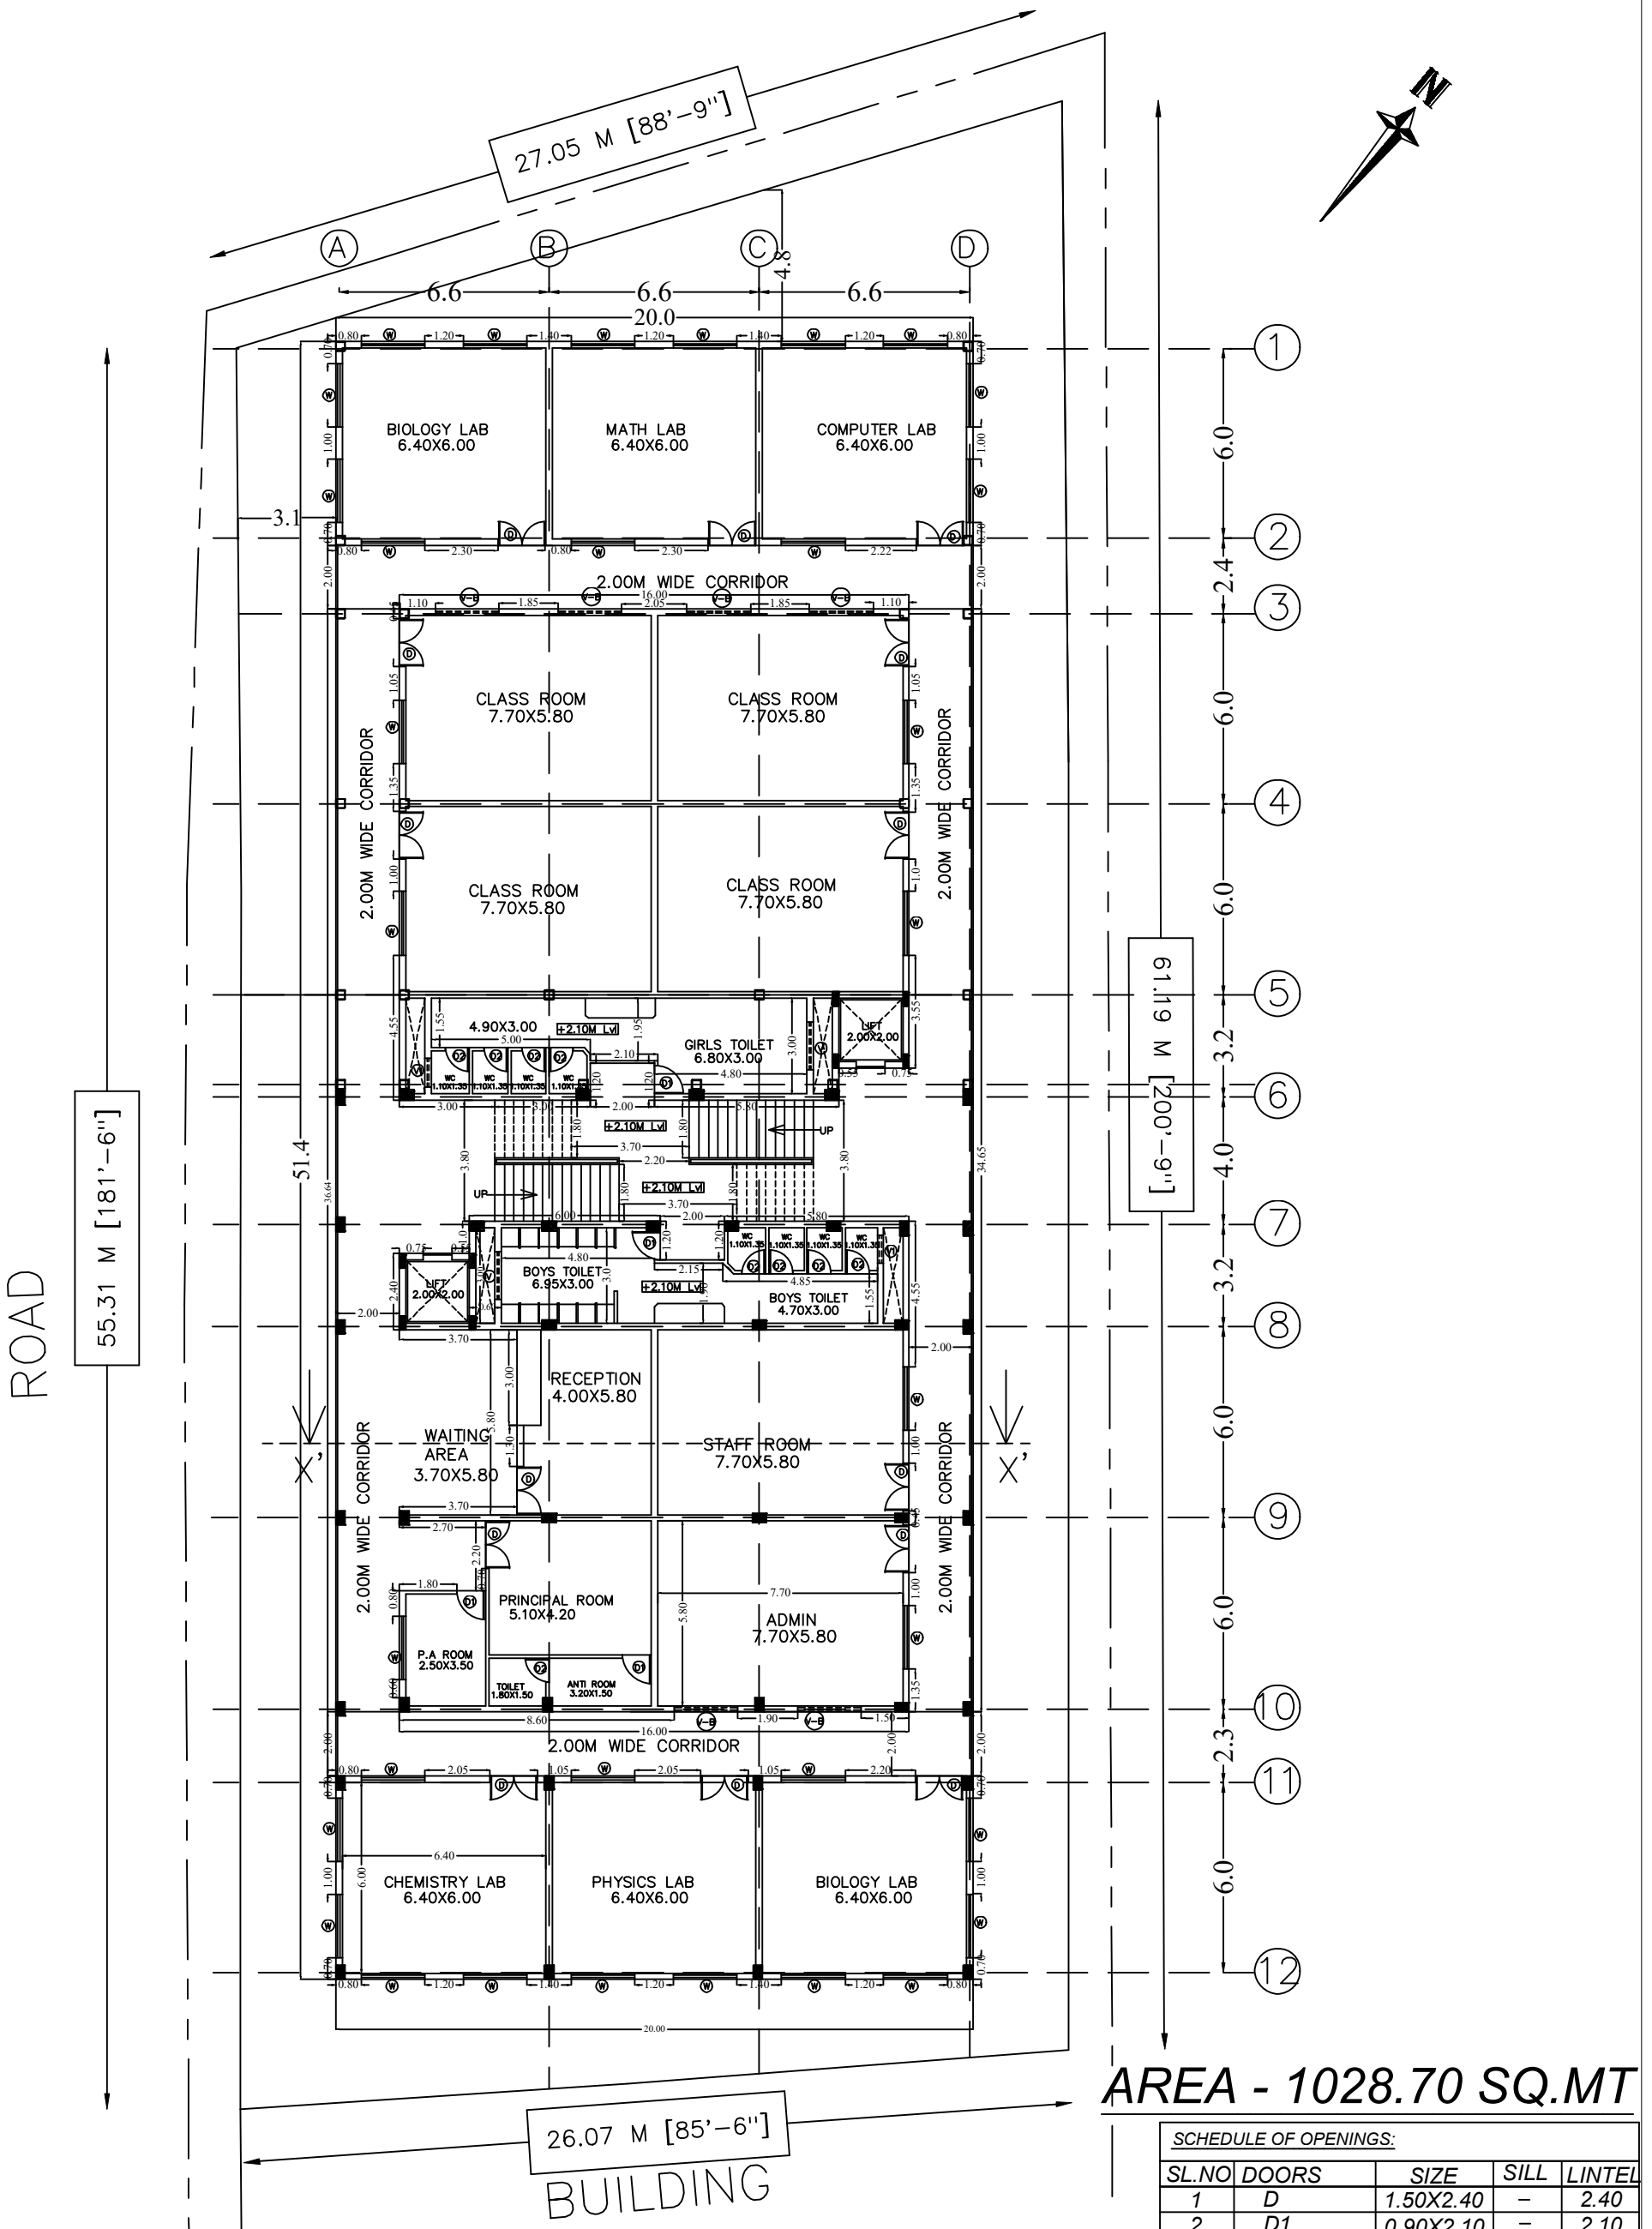

FIRST FLOOR PLAN

AREA - 1028.70 SQ.MT

SCHEDULE OF OPENINGS:

SL.NO	DOORS	SIZE	SILL	LINTEL
1	D	1.50X2.40	–	2.40
2	D1	0.90X2.10	–	2.10
3	D2	0.75X2.10	–	2.10
SL.NO	WINDOWS	SIZE	SILL	LINTEL
1	W	2.0X1.50	0.60	2.40
SL.NO	VENTILATOR	SIZE	SILL	LINTEL
1	V	1.5X0.60	1.40	2.10
2	V1	0.90X0.60	1.40	2.10
3	V-B (Beam Bottom)	2.00X0.50	(ventilator Beam Bottom)	

CLIENT:

BDA

PROJECT:

PROPOSED GOVERNMENT GIRLS SCHOOL AT DOMLUR

DRAWING:

FIRST FLOOR PLAN

SCALE	DATE	DEALT	CHKD
N.T.S	11-04-25	MOUNIKA	K.C.N

NANDISH ASSOCIATES
ARCHITECTS AND ENGINEERING CONSULTANTS
NO 25, 12TH BLOCK, K. P. WEST
BANGALORE – 560 020

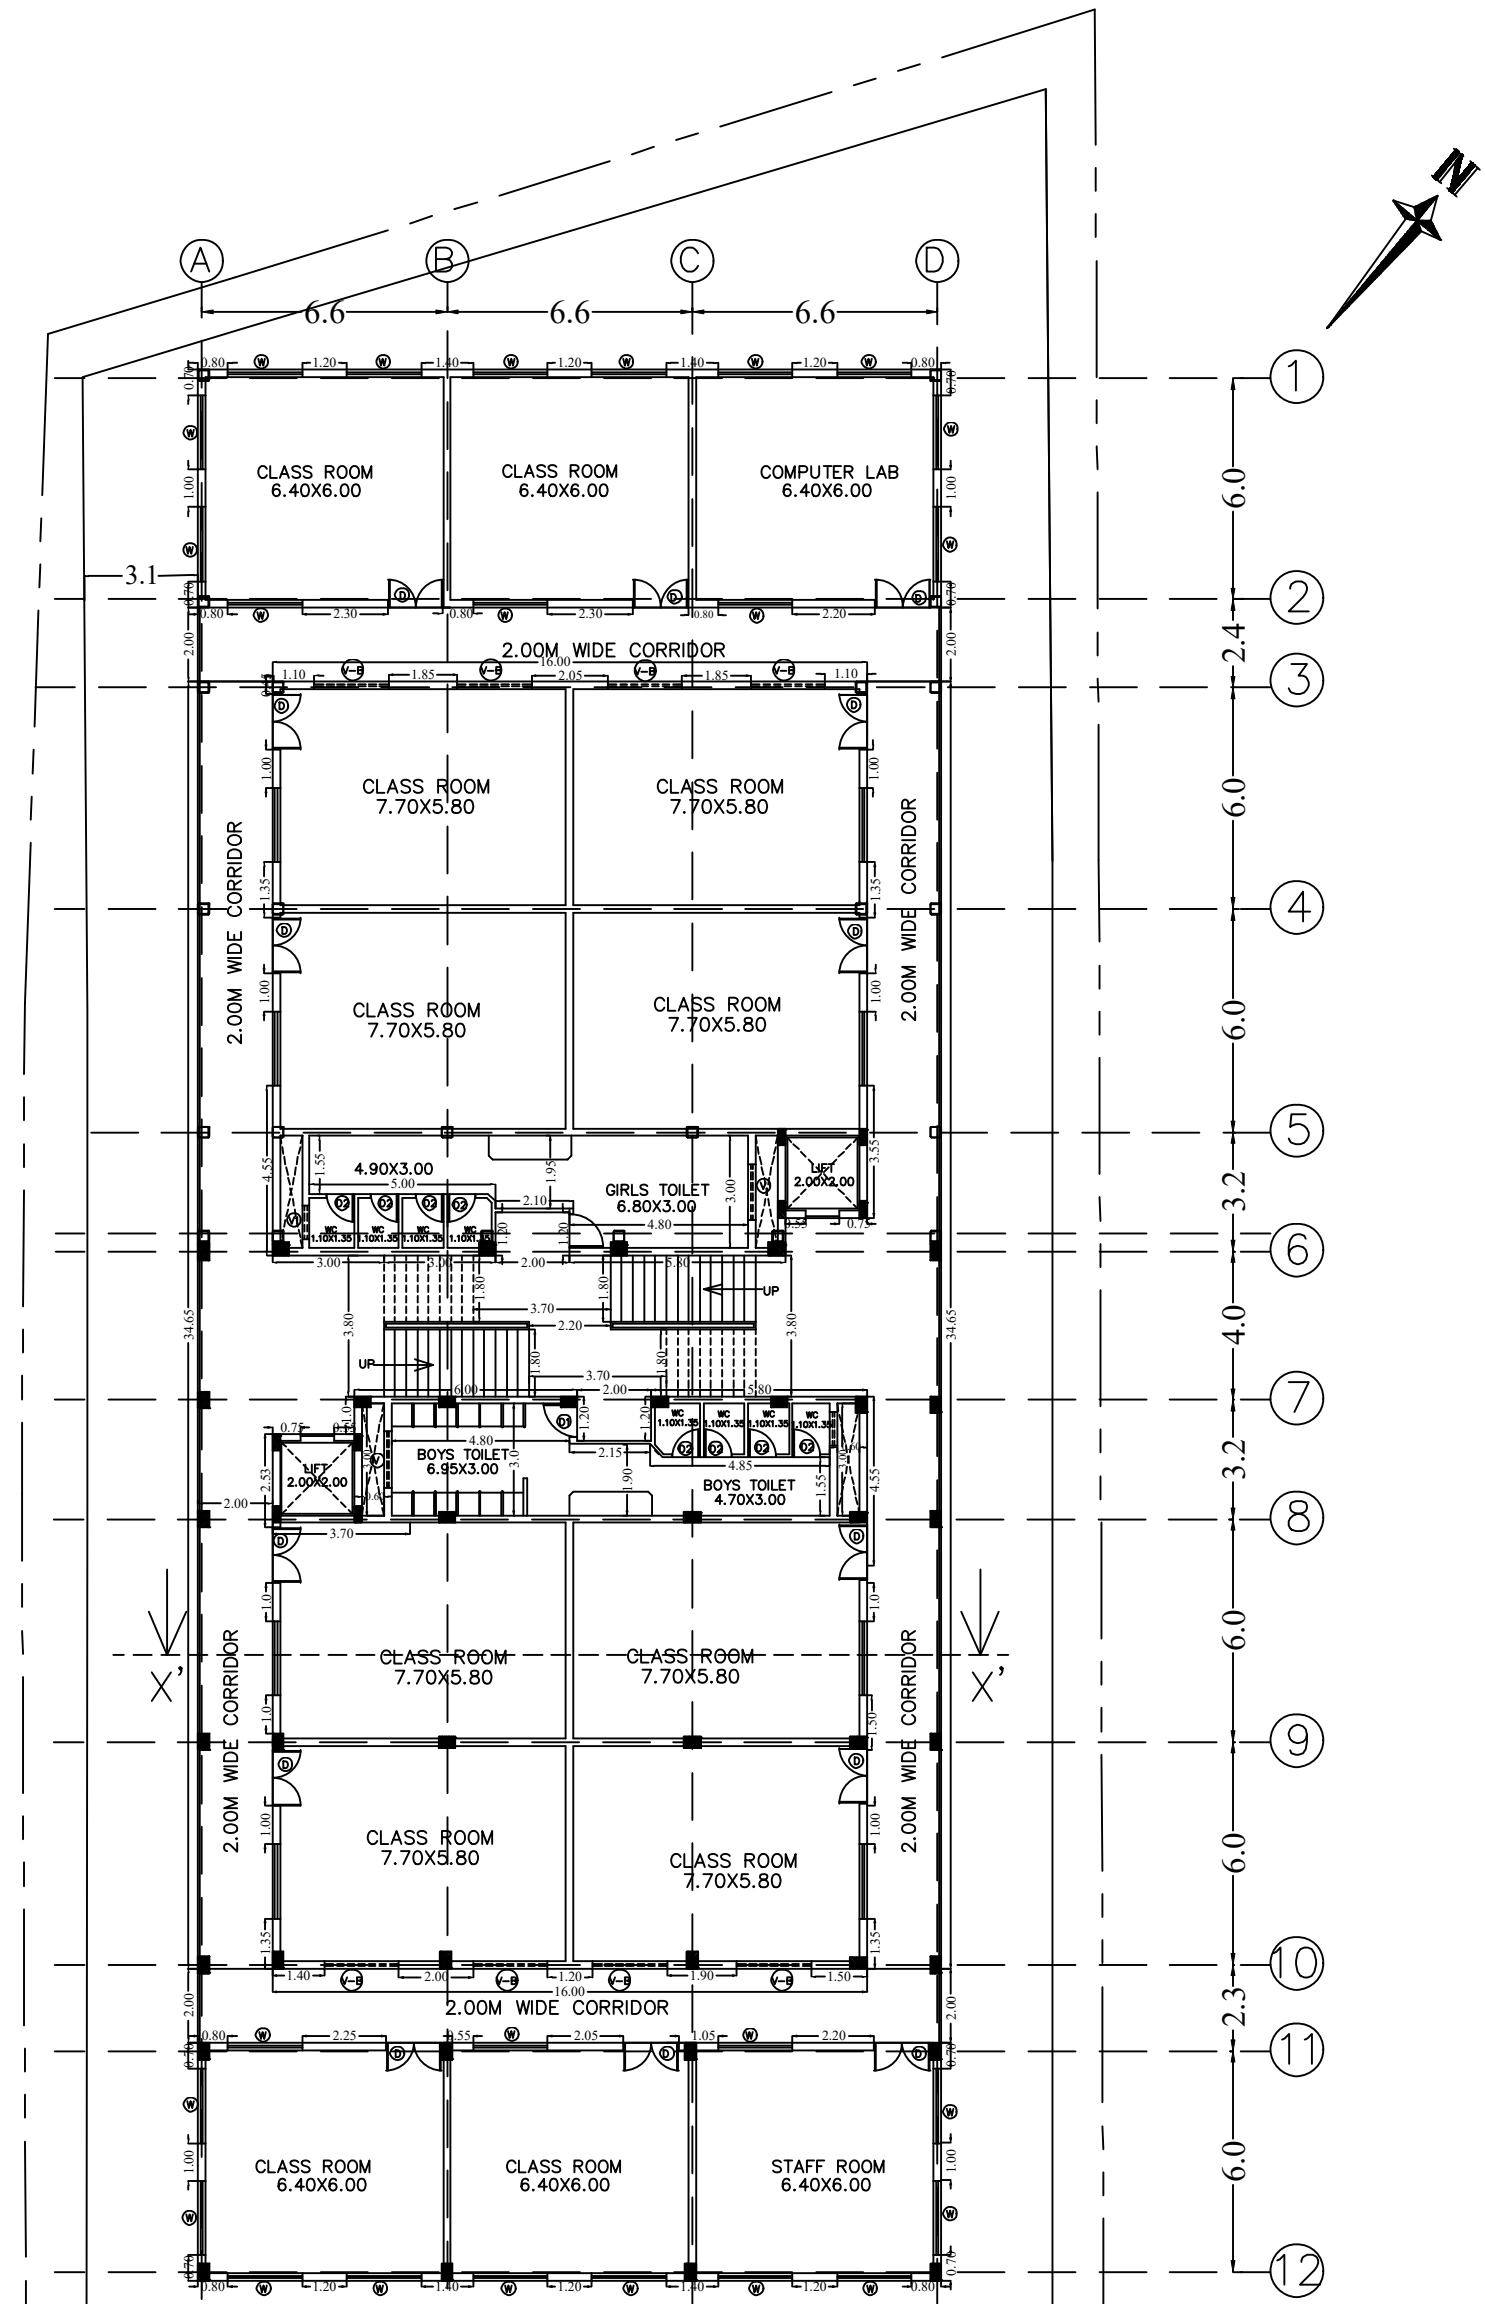

BUILDING

TYPICAL FLOOR PLAN
(SECOND & THIRD FLOOR)

AREA - 1028.70 SQ.MT

SCHEDULE OF OPENINGS:

SL.NO	DOORS	SIZE	SILL	LINTEL
1	D	1.50X2.40	–	2.40
2	D1	0.90X2.10	–	2.10
3	D2	0.75X2.10	–	2.10
SL.NO	WINDOWS	SIZE	SILL	LINTEL
1	W	2.0X1.50	0.60	2.40
SL.NO	VENTILATOR	SIZE	SILL	LINTEL
1	V	1.5X0.60	1.40	2.10
2	V1	0.90X0.60	1.40	2.10
3	V-B (Beam Bottom)	2.00X0.50	(ventilator Beam Bottom)	

CLIENT:

BDA

PROJECT:

PROPOSED GOVERNMENT GIRLS SCHOOL AT DOMLUR

DRAWING:

TYPICAL FLOOR PLAN

SCALE	DATE	DEALT	CHKD
N.T.S	11-04-25	MOUNIKA	K.C.N

NANDISH ASSOCIATES
ARCHITECTS AND ENGINEERING CONSULTANTS
NO 25, 12TH BLOCK, K. P. WEST
BANGALORE – 560 020

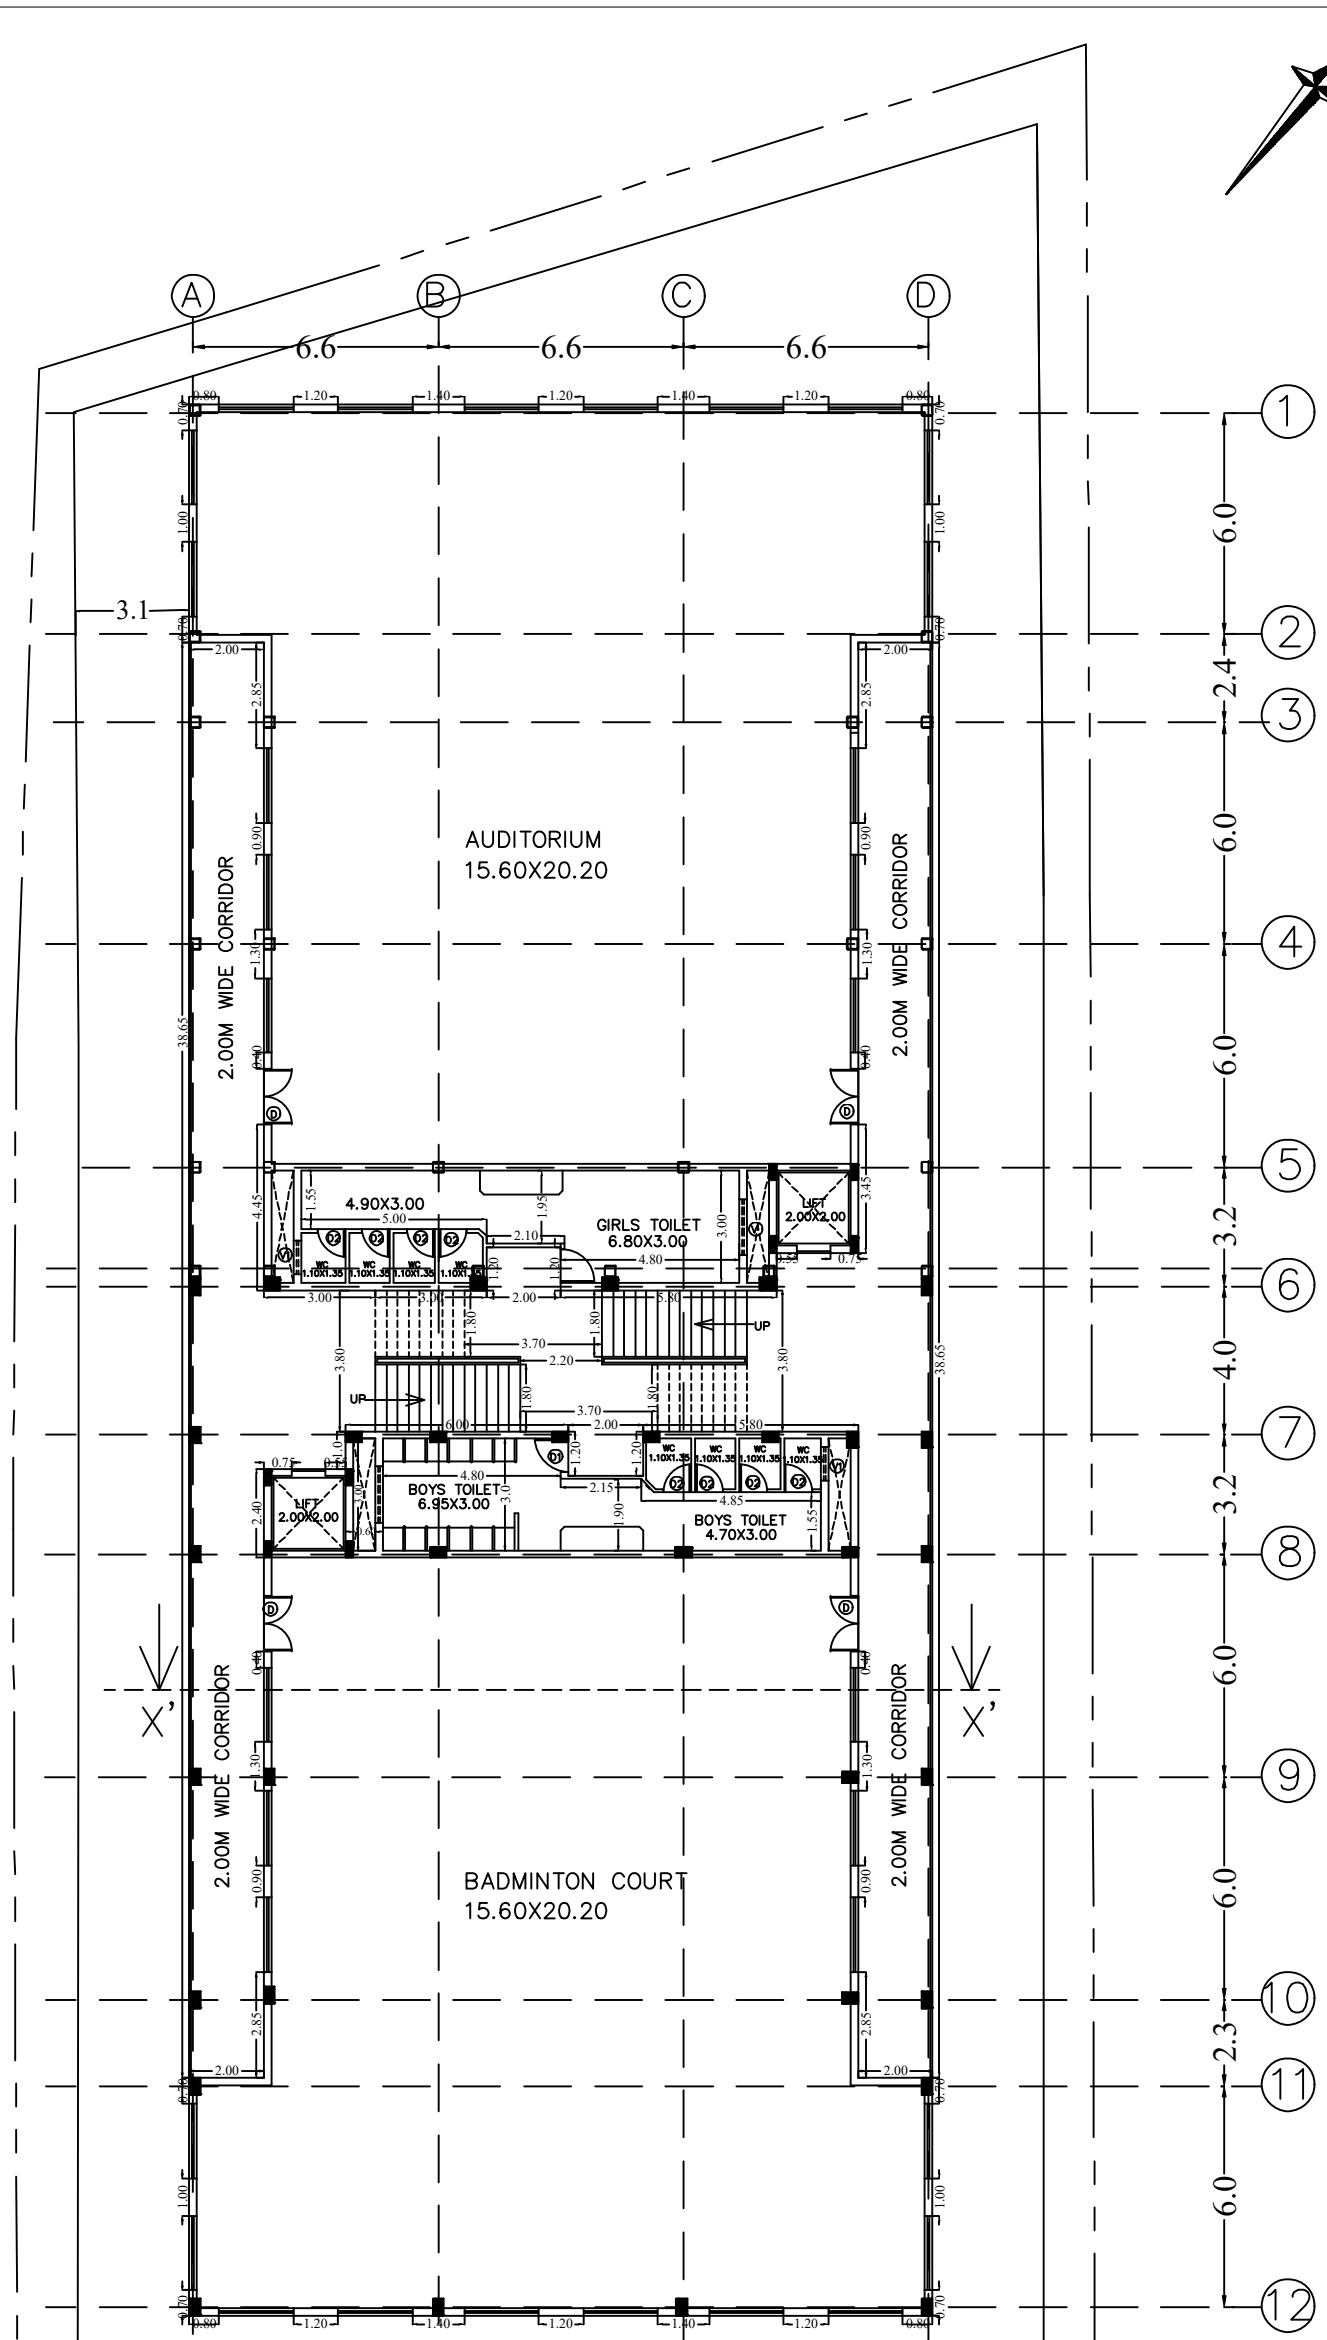

BUILDING

FOURTH FLOOR PLAN
(FUTURE EXTENSION)

AREA - 1028.70 SQ.MT

SCHEDULE OF OPENINGS:

SL.NO	DOORS	SIZE	SILL	LINTEL
1	D	1.50X2.40	–	2.40
2	D1	0.90X2.10	–	2.10
3	D2	0.75X2.10	–	2.10
SL.NO	WINDOWS	SIZE	SILL	LINTEL
1	W	2.0X1.50	0.60	2.40
SL.NO	VENTILATOR	SIZE	SILL	LINTEL
1	V	1.5X0.60	1.40	2.10
2	V1	0.90X0.60	1.40	2.10
3	V-B (Beam Bottom)	2.00X0.50	(ventilator Beam Bottom)	

CLIENT:
BDA

PROJECT:
PROPOSED GOVERNMENT GIRLS SCHOOL AT DOMLUR

DRAWING:
FOURTH FLOOR PLAN -

SCALE	DATE	DEALT	CHKD
N.T.S	11-04-25	MOUNIKA	K.C.N

NANDISH ASSOCIATES
ARCHITECTS AND ENGINEERING CONSULTANTS
NO 25, 12TH BLOCK, K. P. WEST
BANGALORE – 560 020

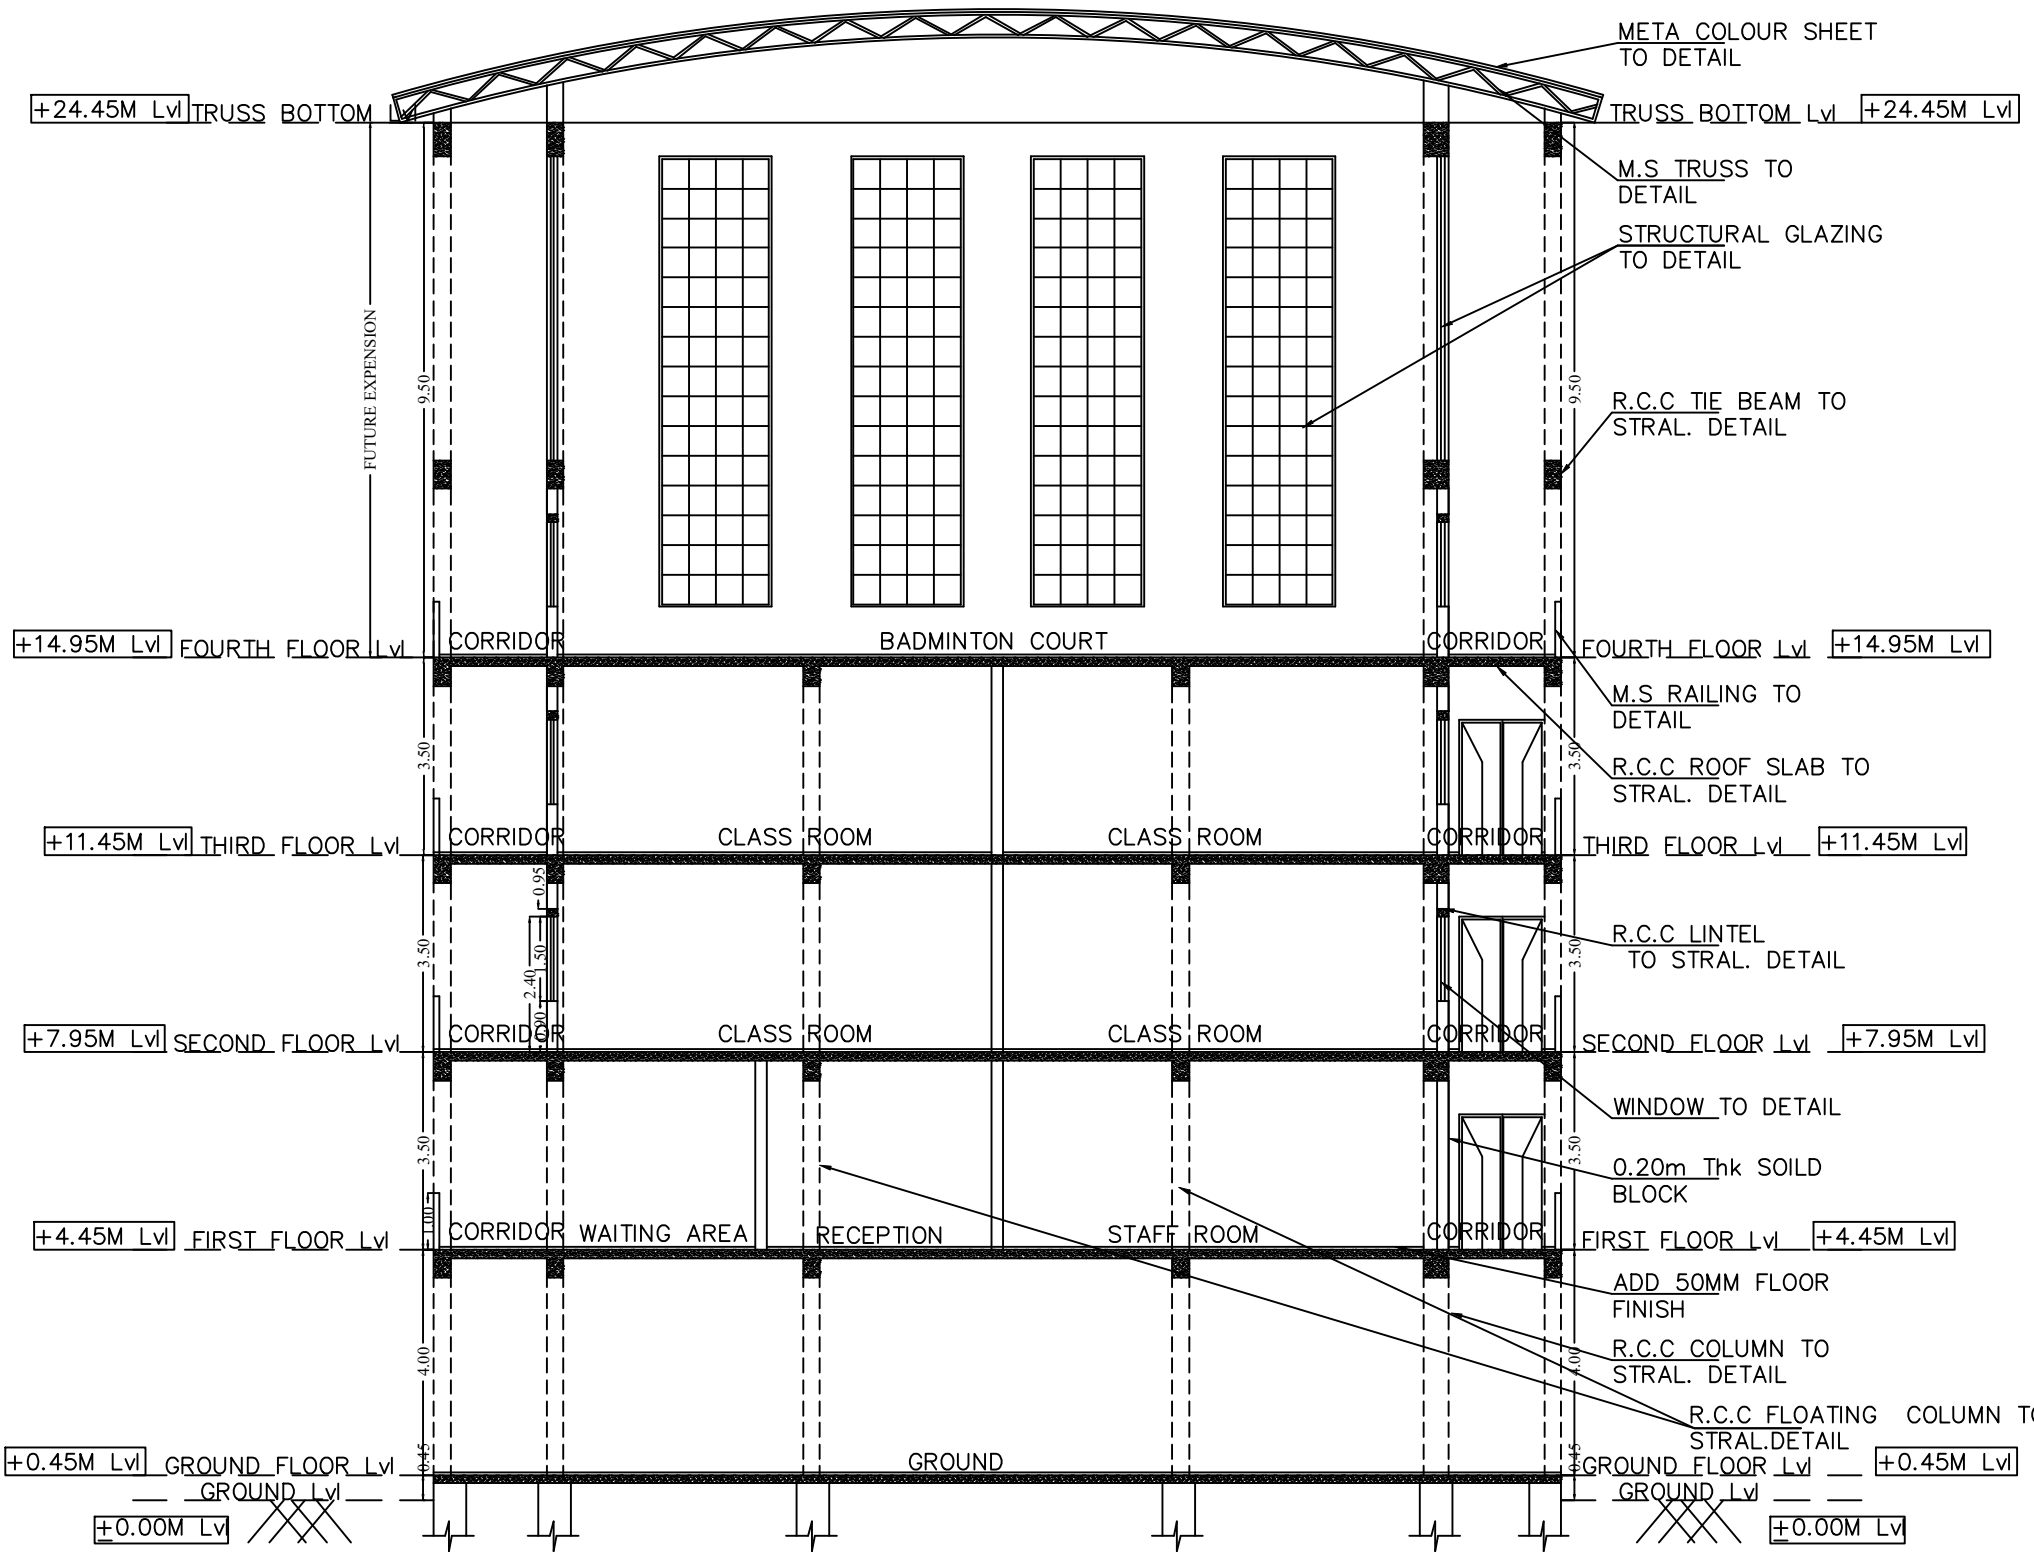

SECTION AT 'X–X'

CLIENT: BDA	*PROJECT:* PROPOSED GOVERNMENT GIRLS SCHOOL AT DOMLUR	*DRAWING:* SECTION			NANDISH ASSOCIATES ARCHITECTS AND ENGINEERING CONSULTANTS NO 25, 12TH BLOCK, K. P. WEST BANGALORE – 560 020
		SCALE	*DATE*	*DEALT* / *CHKD*	
		N.T.S	*11-04-25*	*MOUNIKA* / *K.C.N*	

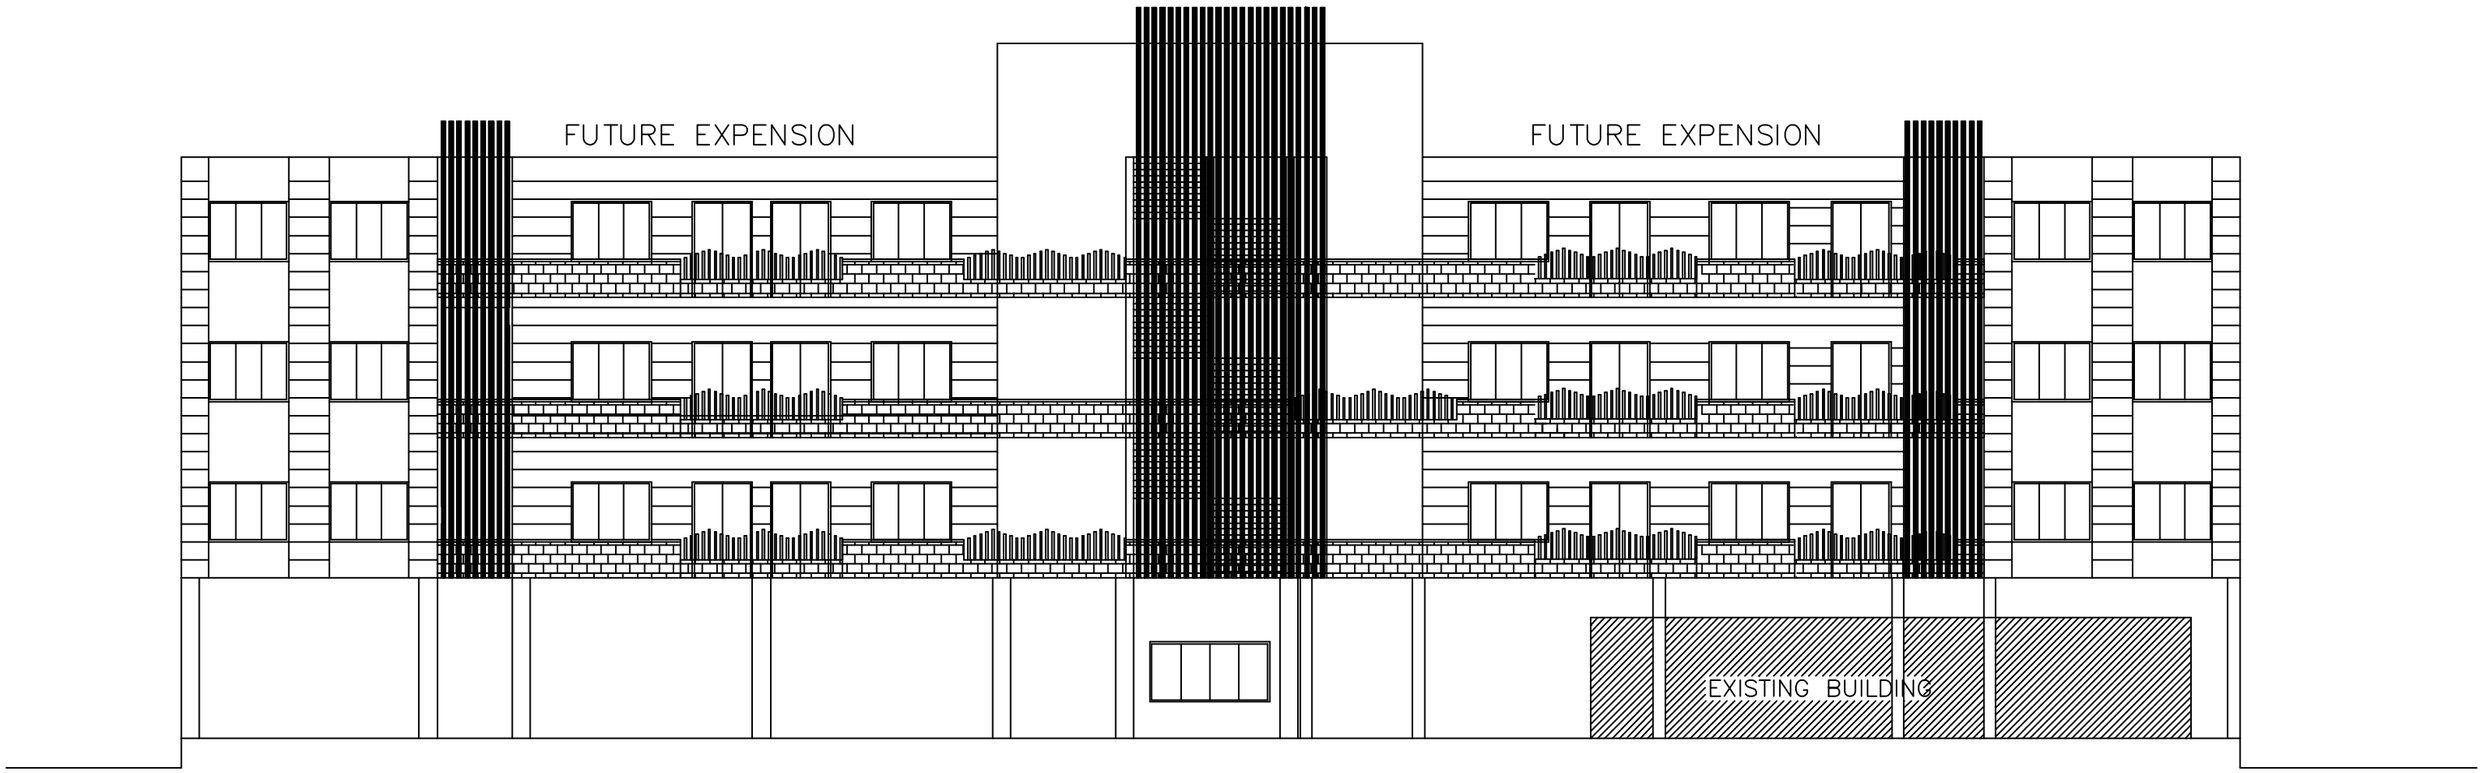

FRONT ELEVATION

CLIENT: BDA	PROJECT: PROPOSED GOVERNMENT GIRLS SCHOOL AT DOMLUR	DRAWING: ELEVATION			
		SCALE	DATE	DEALT	CHKD
		N.T.S	11-04-25	MOUNIKA	K.C.N

NANDISH ASSOCIATES
ARCHITECTS AND ENGINEERING CONSULTANTS
NO 25, 12TH BLOCK, K. P. WEST
BANGALORE – 560 020